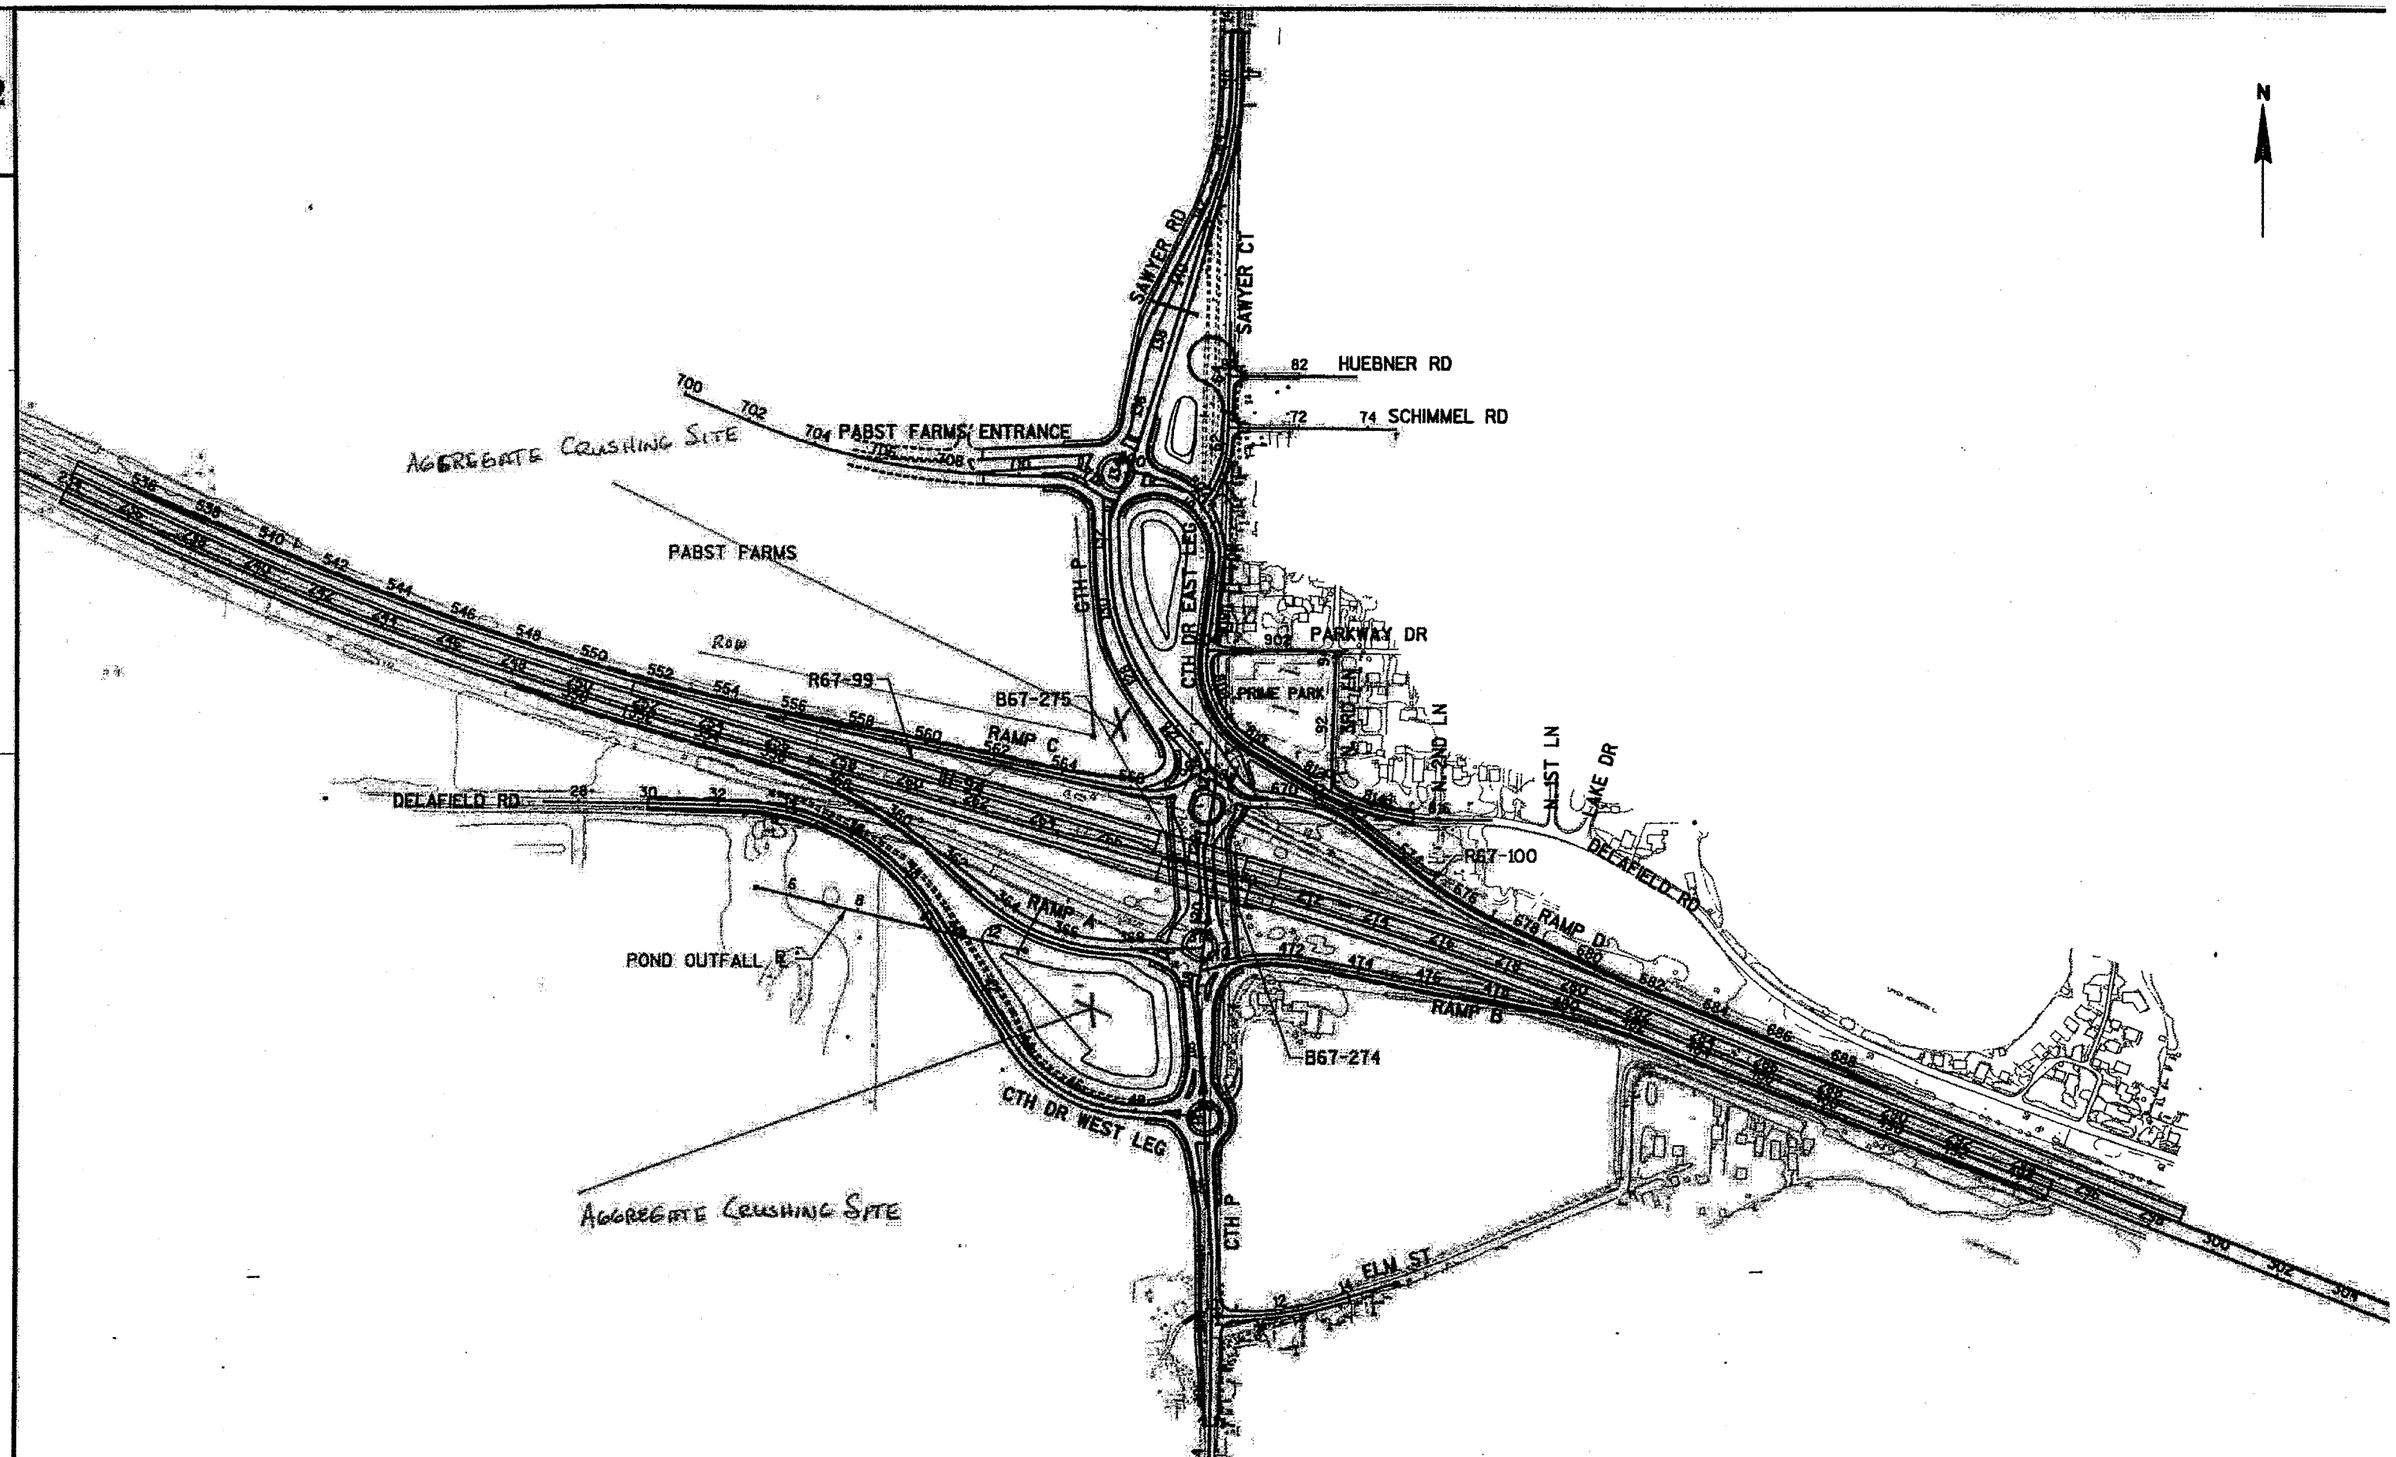


| PROJECT NO: 1060-31-70 | HWY: IH-94 | COUNTY: WAUKESHA | PROJECT OVERVIEW - NOT TO SCALE | SHEET 4 |
|---|---|---|---|---|

FILE NAME : J:\projects\d2_10603194\020201_PO.DGN PLOT DATE : 11-OCT-2007 14:14 PLOT BY : dotmll PLOT NAME : PLOT SCALE : 440:1 WISDOT/CADDS SHEET