# SUMMIT CEMETERY 1992 ADDITION

LOCATED IN THE SE. 1/4 OF THE SE. 1/4 AND THE SW. 1/4 OF THE SE. 1/4 OF SECTION 15, T. 7 N., R. 17 E., TOWN OF SUMMIT, WAUKESHA COUNTY, WISCONSIN

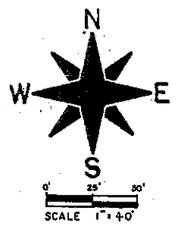


BEARINGS REFERENCED TO THE EAST LINE OF THE SE. 1/4 OF SECTION 15, ASSUMED BEARING, N. 0°39'31"E.

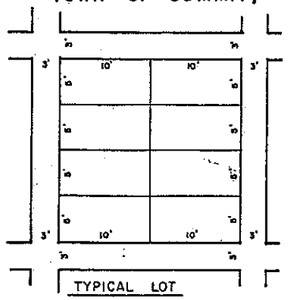


LEGEND

- ⊕ 3" DIA. STEEL CROSS FOUND
- o 2" X 30" IRON PIPE SET, WT. = 3.65 LB./FT.

LOTS 2-62, 63-68, 118-119, 585-700 ARE STAKED WITH CONCRETE MARKERS FOUND IN PLACE

LOTS 701-859 ARE STAKED WITH 1/4" X 5" STEEL NAILS, TO BE REPLACED WITH CONCRETE MARKERS BY CEMETERY PERSONNEL

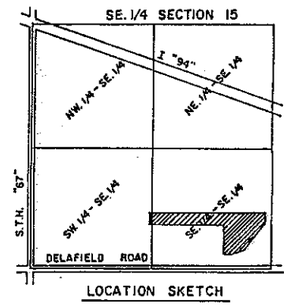

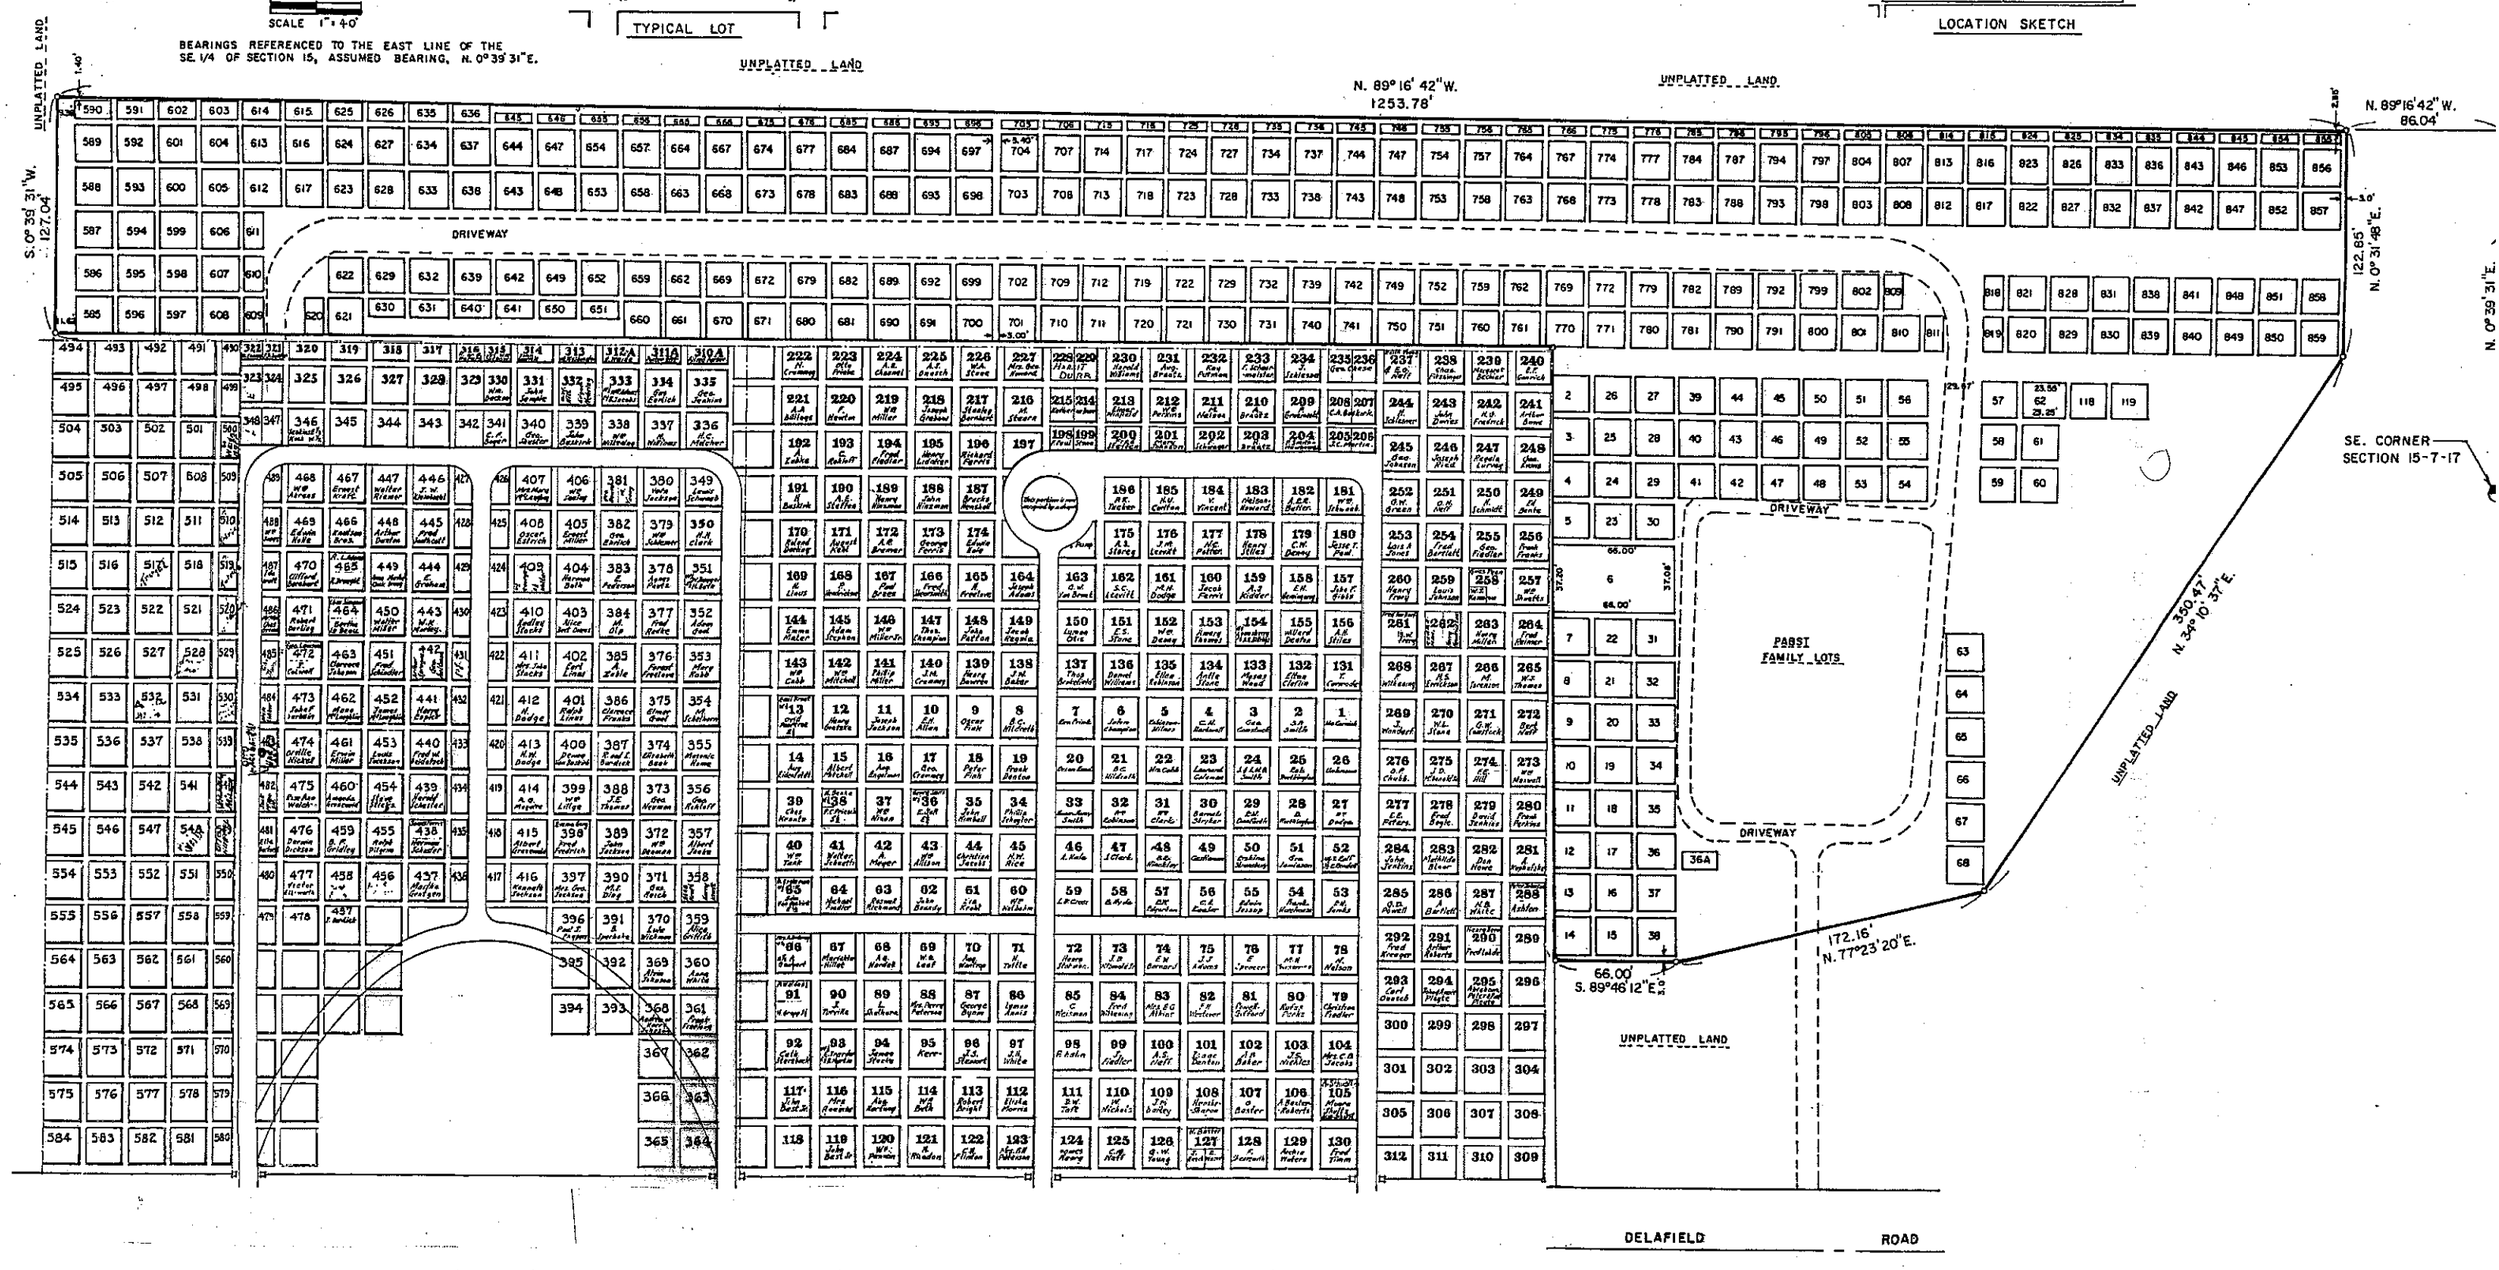
LOCATION SKETCH